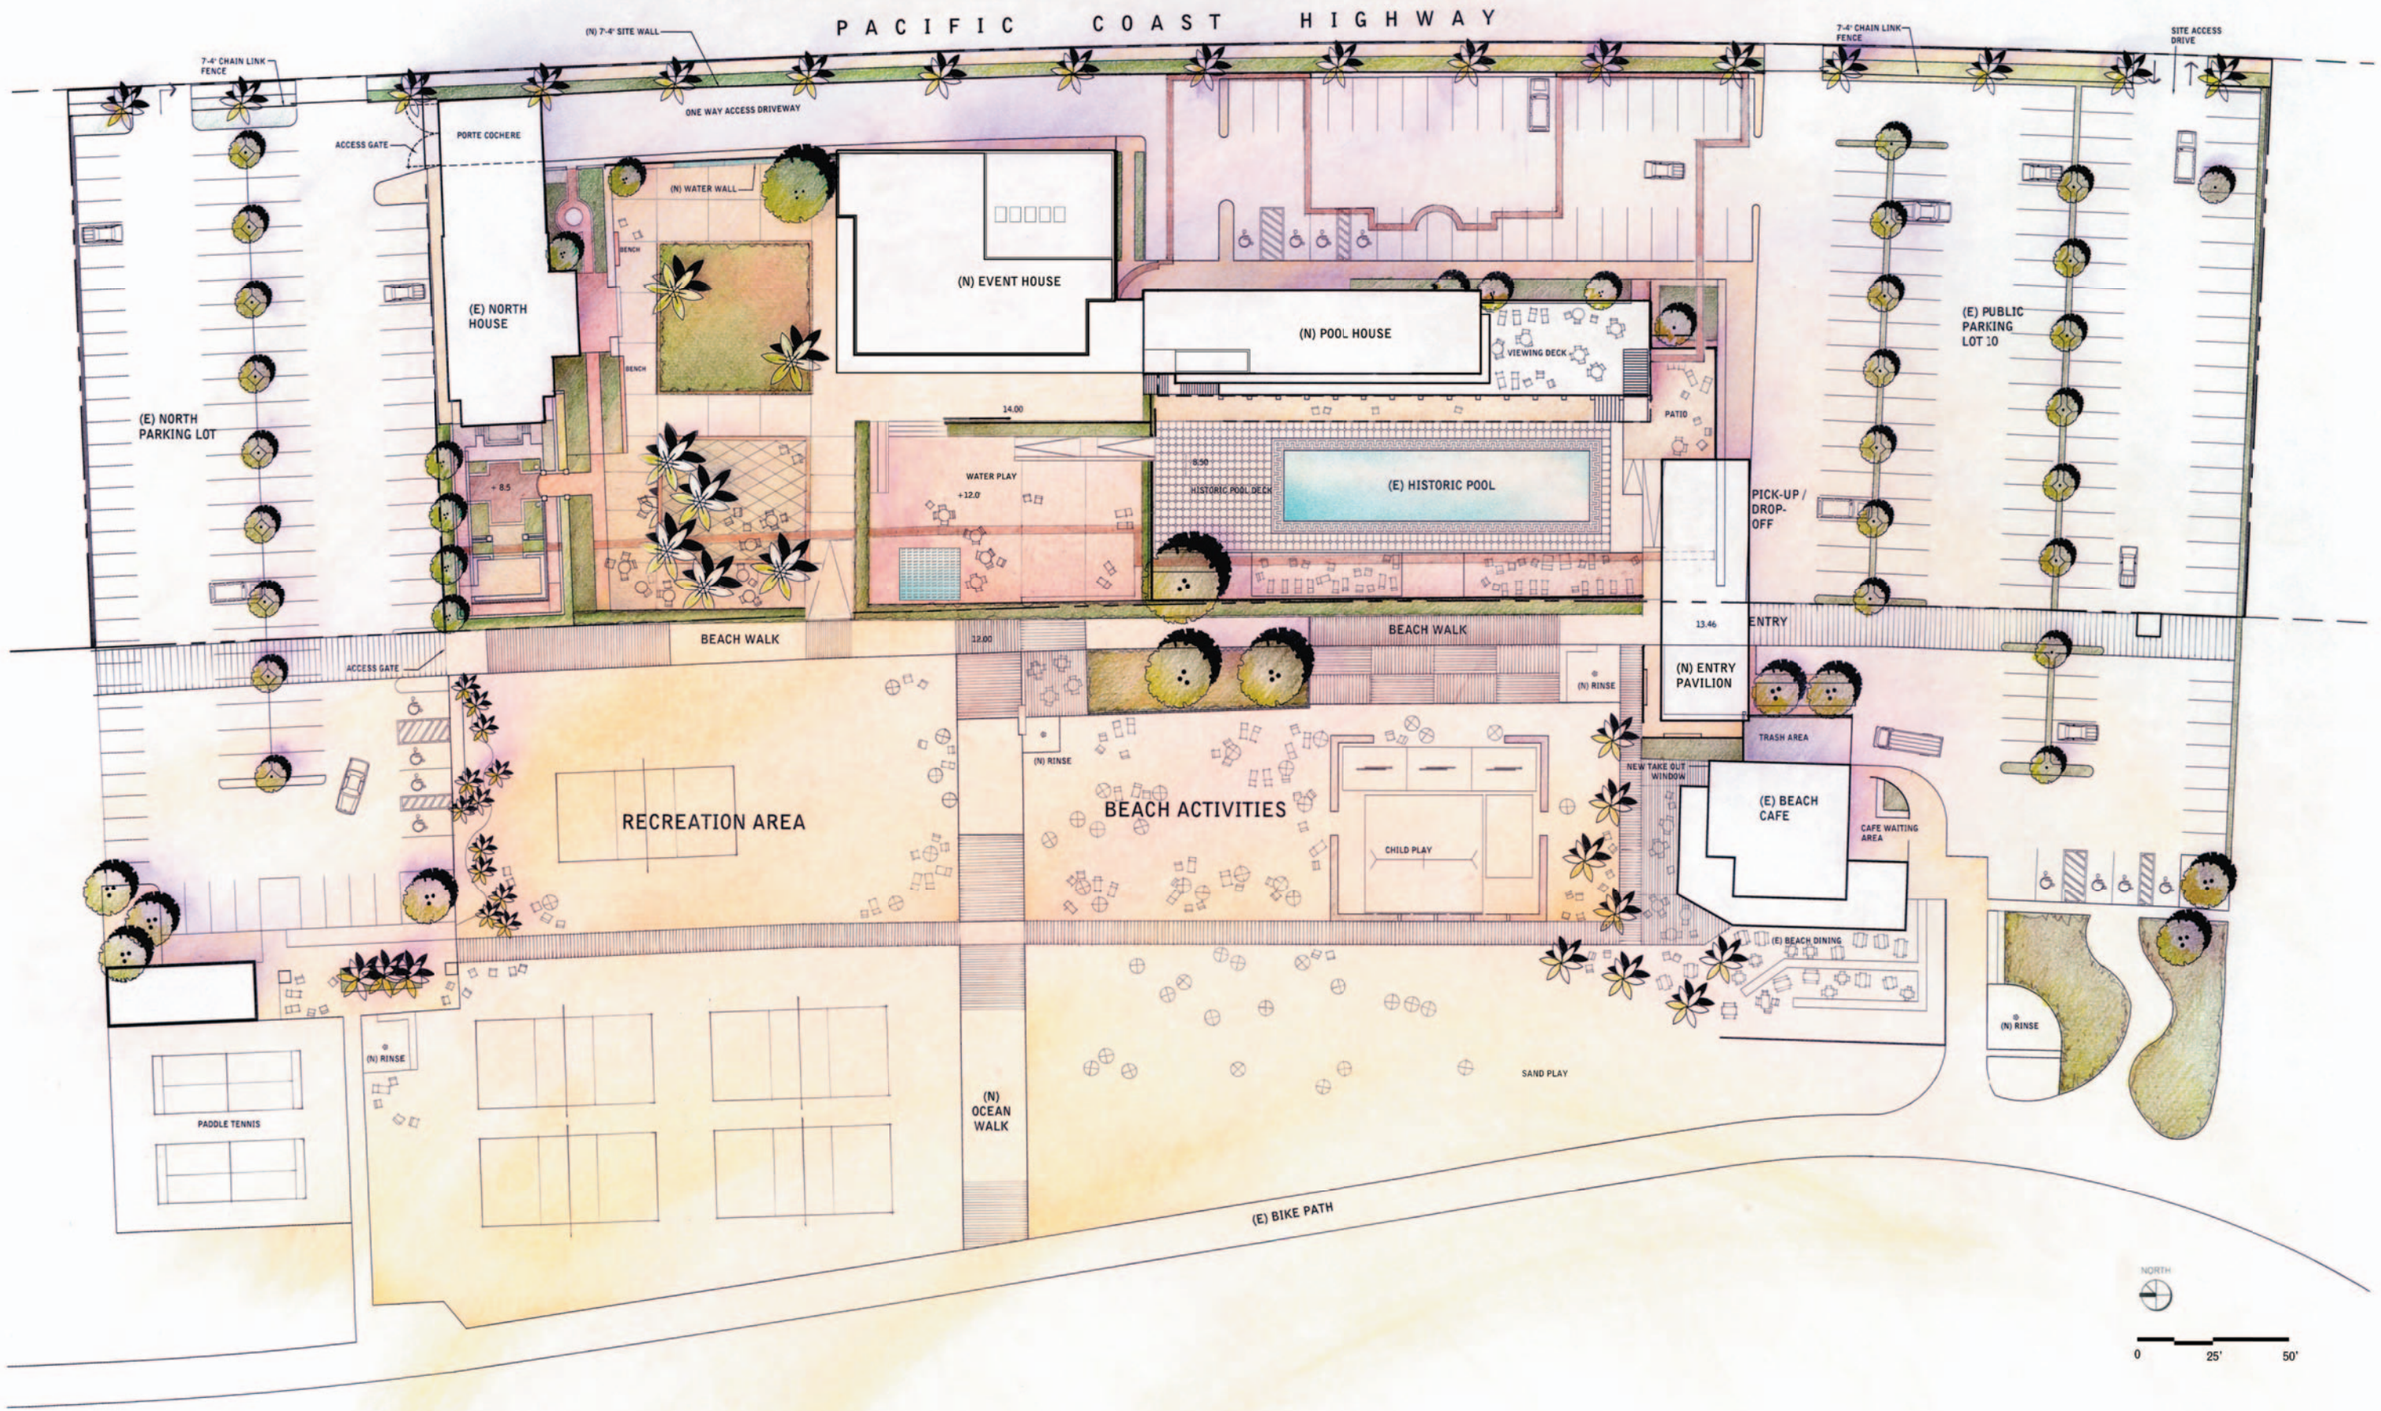

415 PCH

SANTA MONICA LANDMARKS COMMISSION

CURRENT SITE PLAN